Assessor's Map Bk.77, Pg.31
County of Humboldt, CA.

REDWAY

077–31

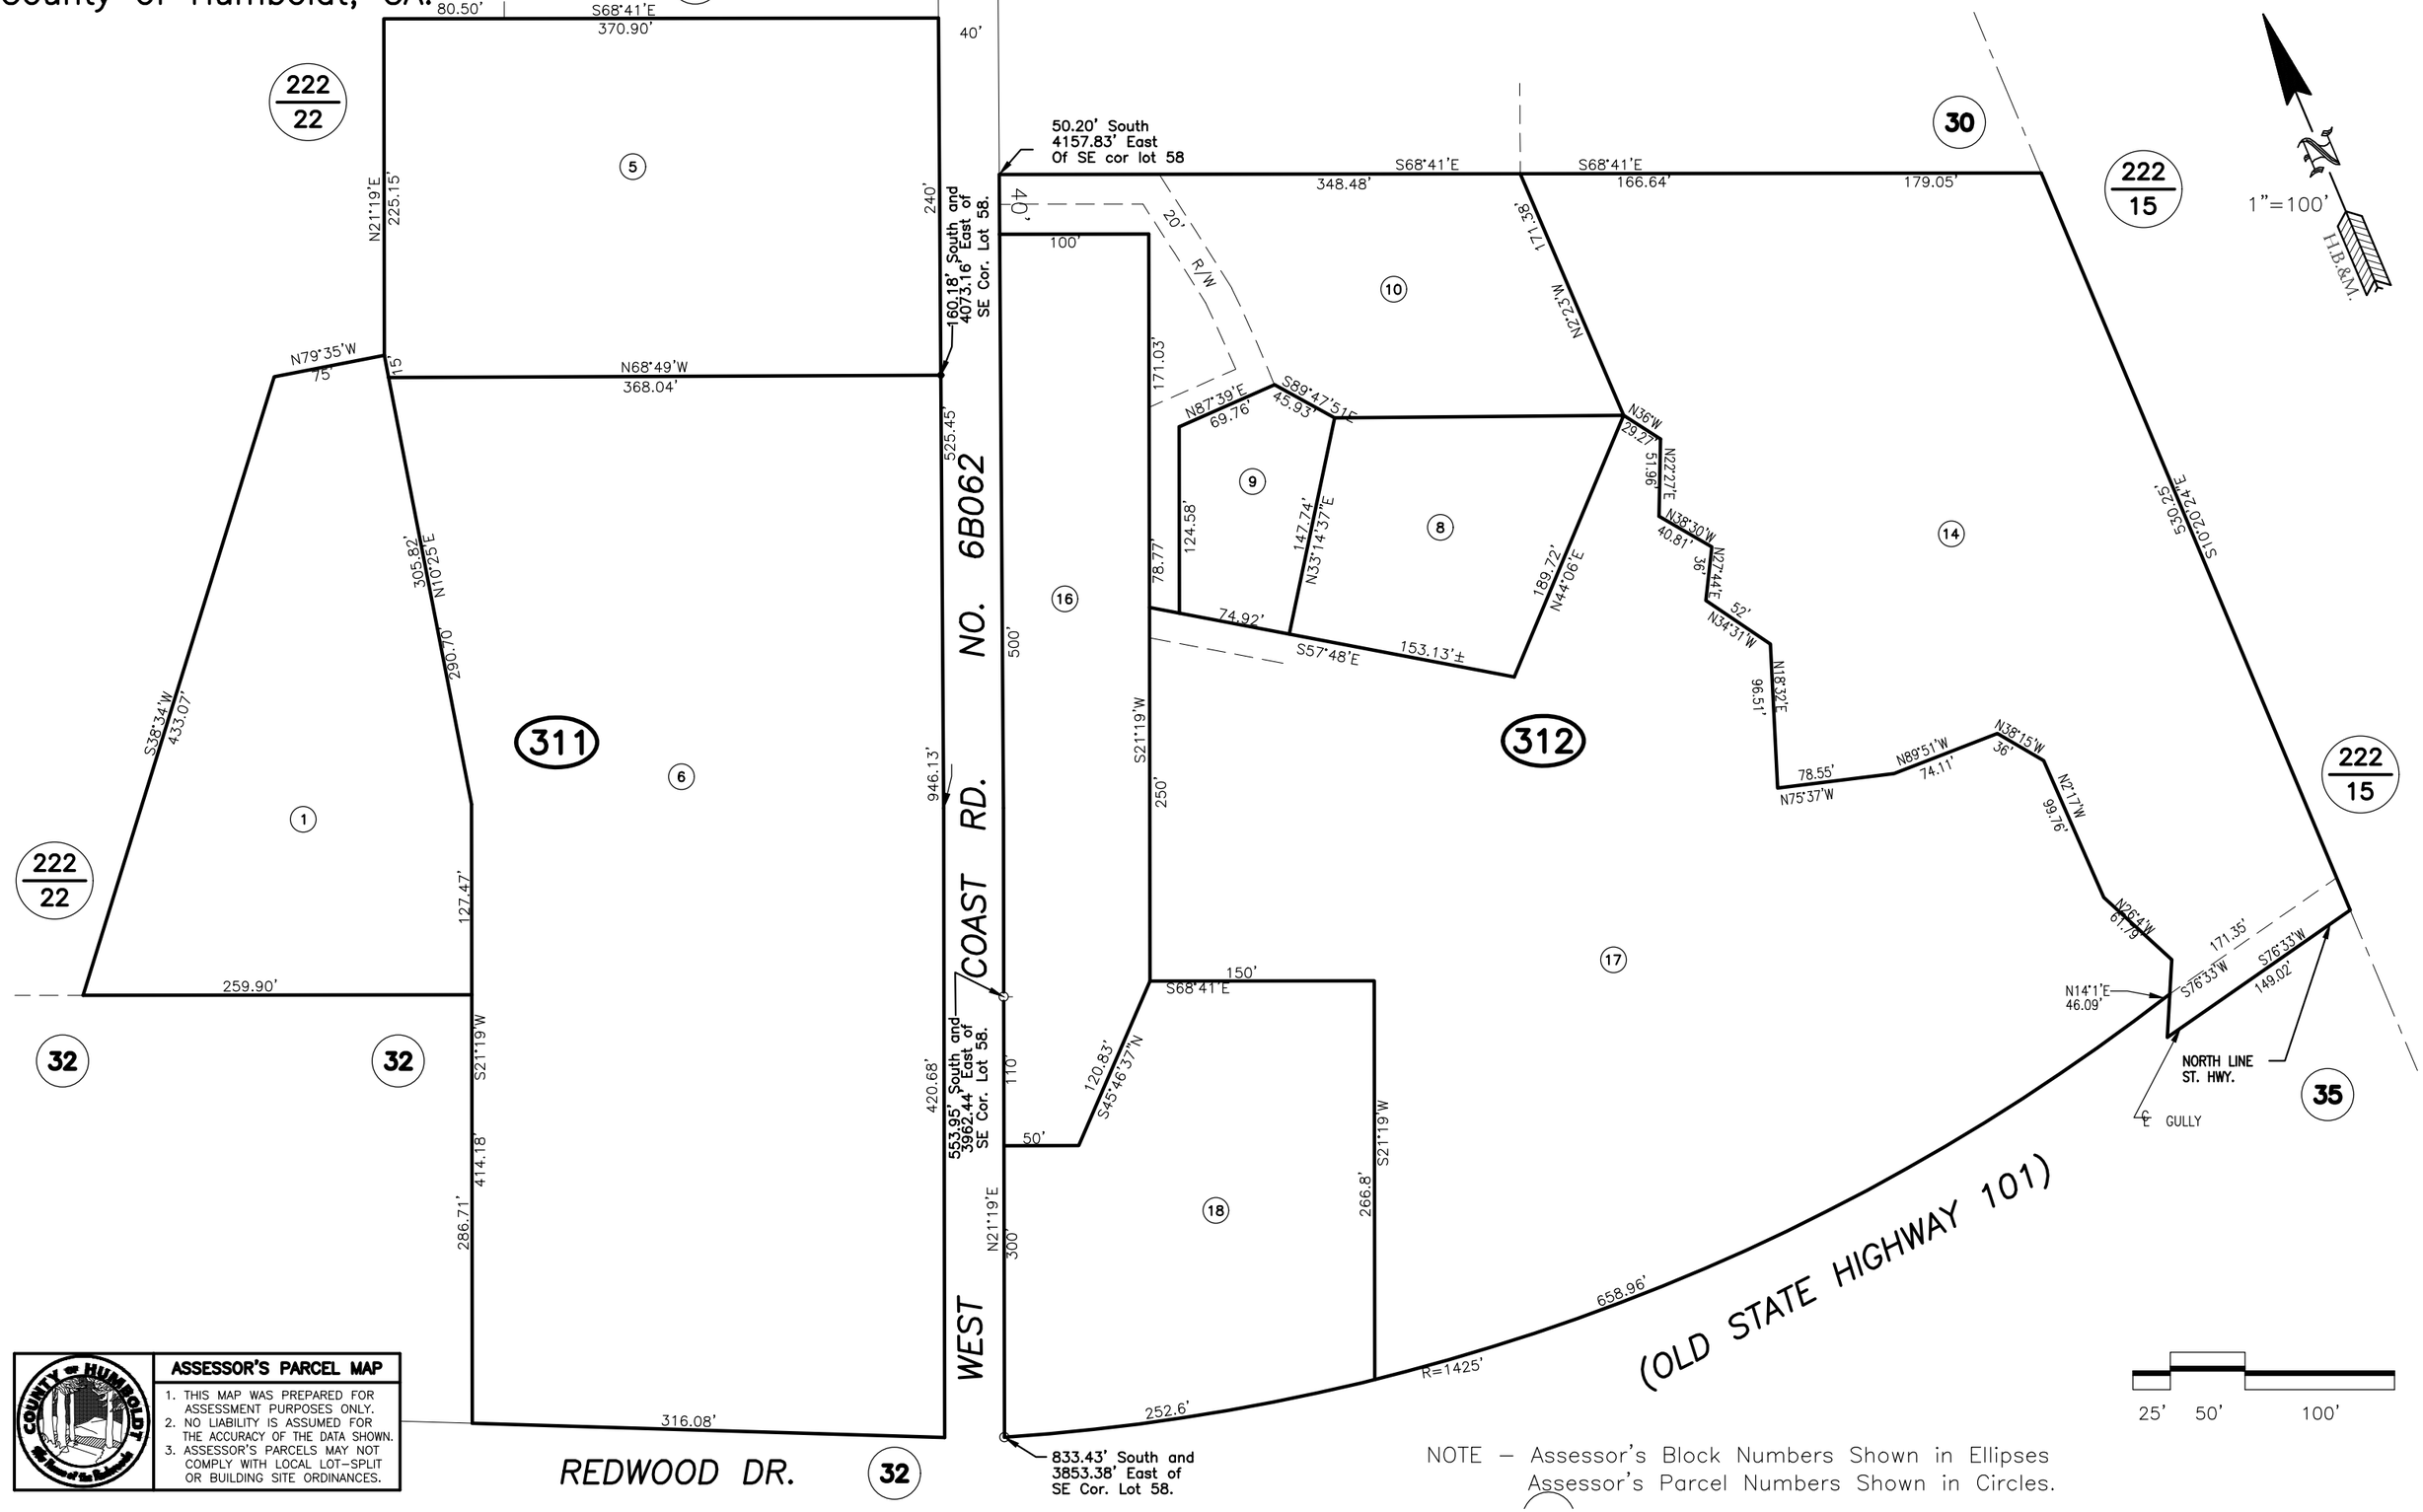

50.20' South
4157.83' East
Of SE cor lot 58

160.18' South and
4073.16' East of
SE Cor. Lot 58.

553.95' South and
3962.44' East of
SE Cor. Lot 58.

833.43' South and
3853.38' East of
SE Cor. Lot 58.

ASSESSOR'S PARCEL MAP

1. THIS MAP WAS PREPARED FOR ASSESSMENT PURPOSES ONLY.
2. NO LIABILITY IS ASSUMED FOR THE ACCURACY OF THE DATA SHOWN.
3. ASSESSOR'S PARCELS MAY NOT COMPLY WITH LOCAL LOT-SPLIT OR BUILDING SITE ORDINANCES.

NOTE – Assessor's Block Numbers Shown in Ellipses
Assessor's Parcel Numbers Shown in Circles.